



SANACIJA KULE REVELIN I ULAZA U GRADSKU JEZGRU KORČULE

URED VOJNOVIĆ d.o.o.


Ivo Vojnović, dipl.ing.arh.

Anka Nižetić, mag.ing.arh.

Pavao Nižetić, mag.ing.arh.

Korčula, 22.09.2020.



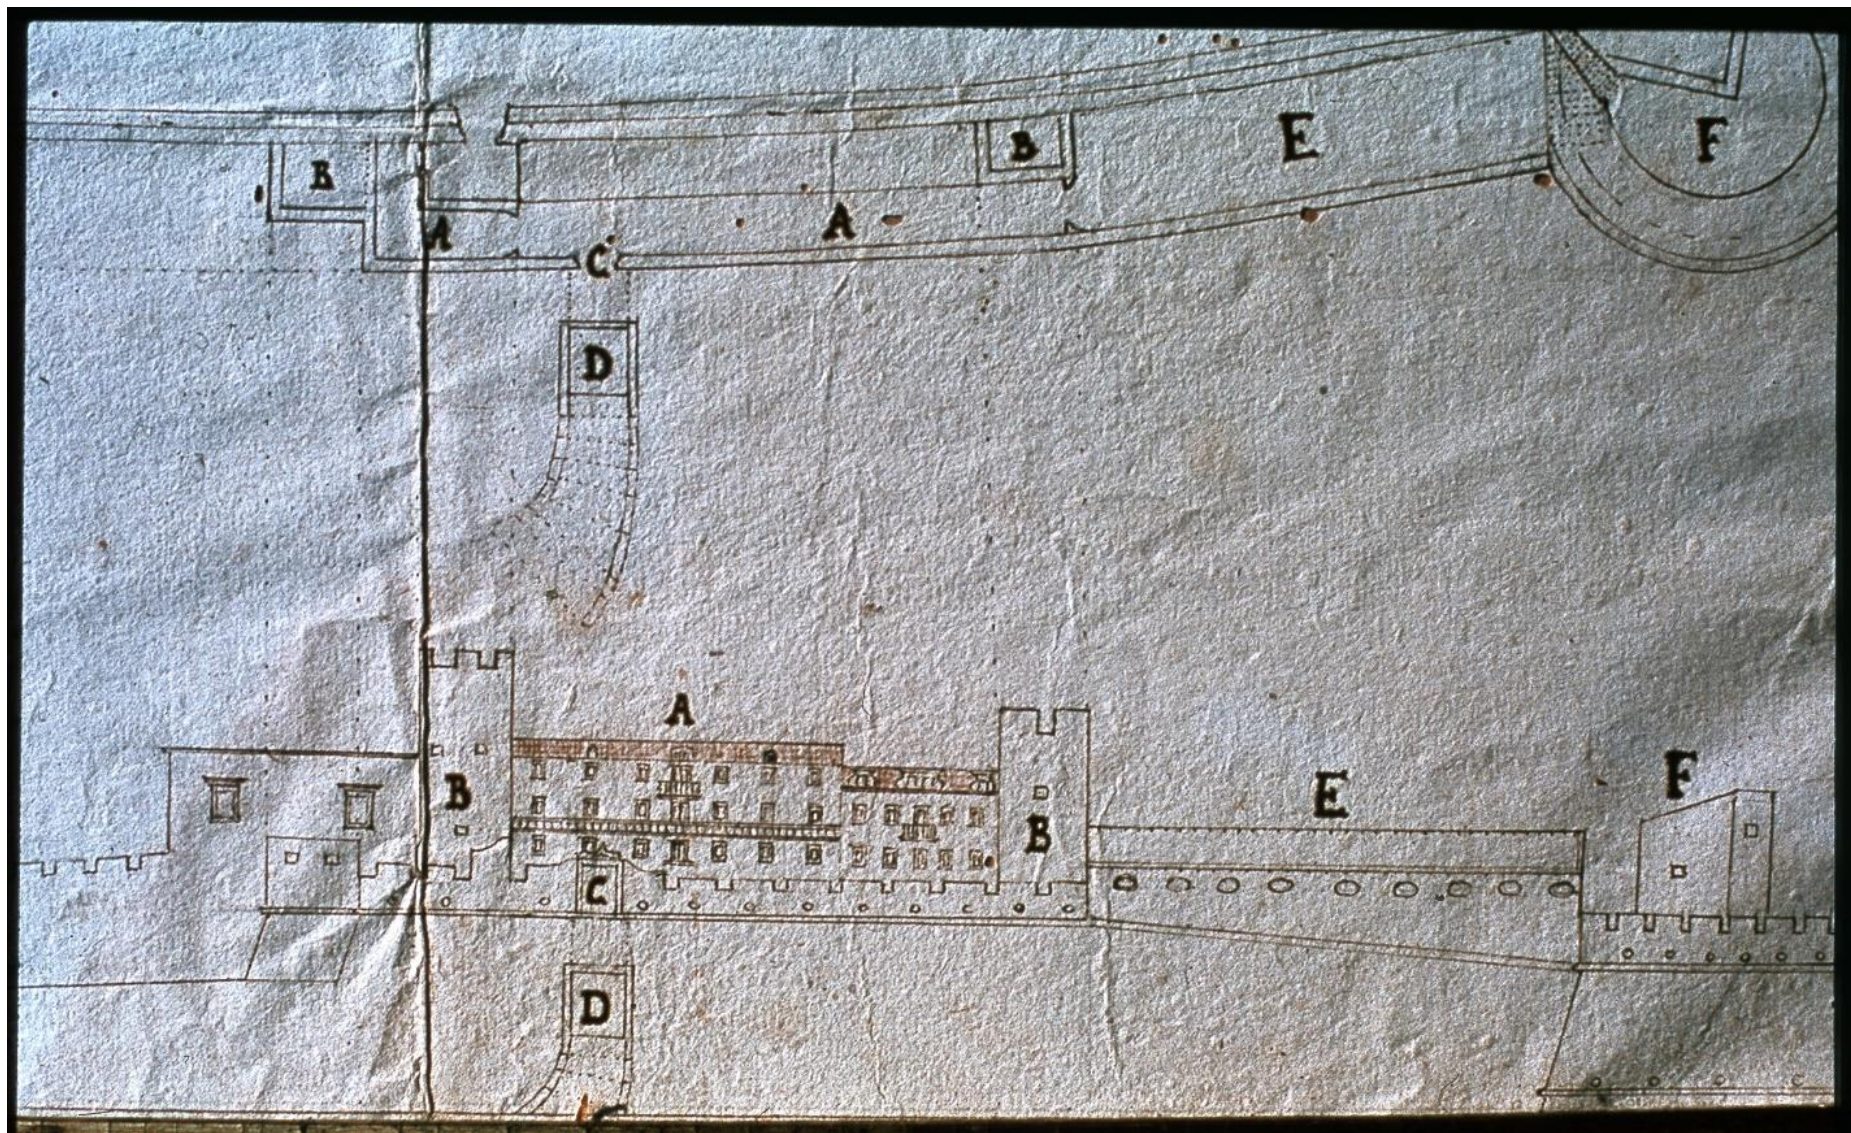











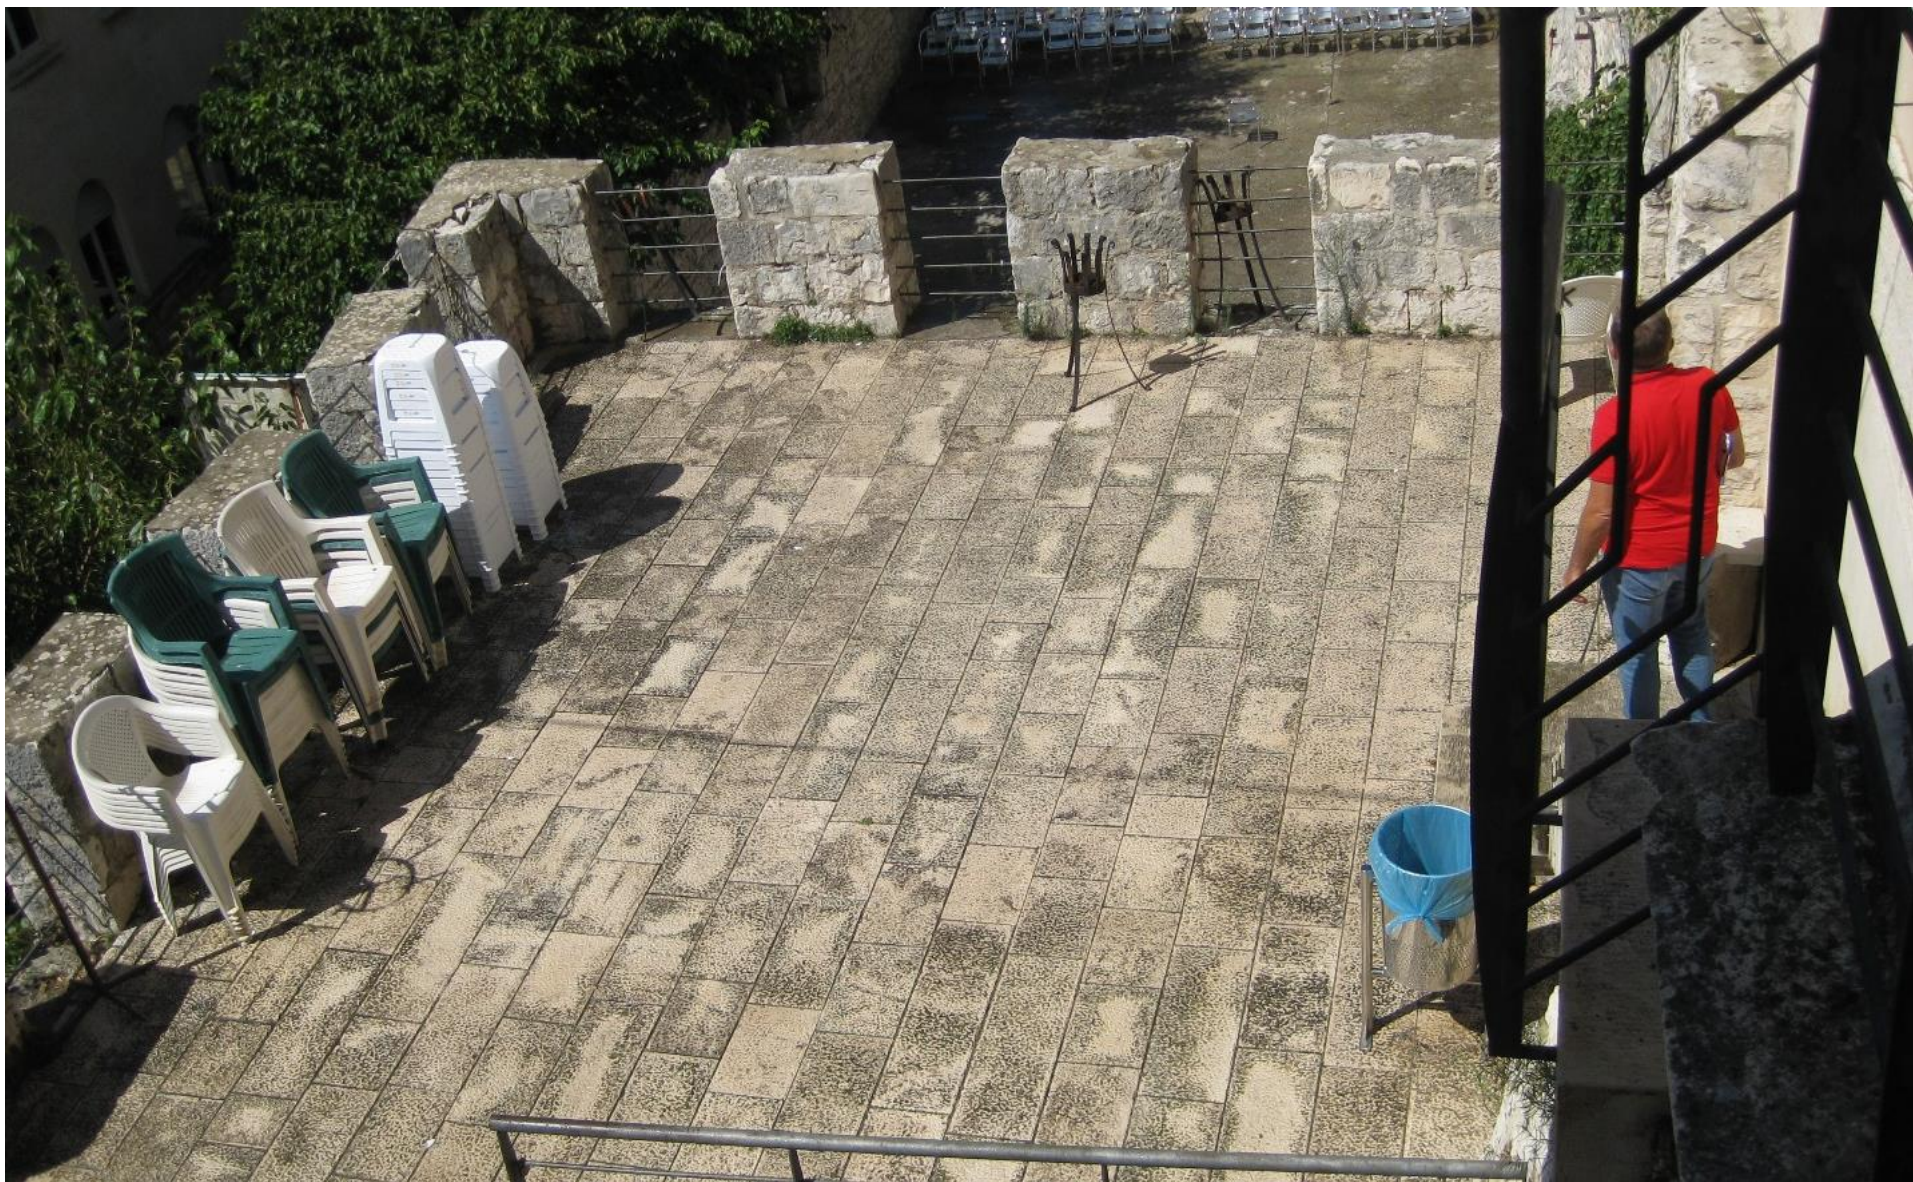



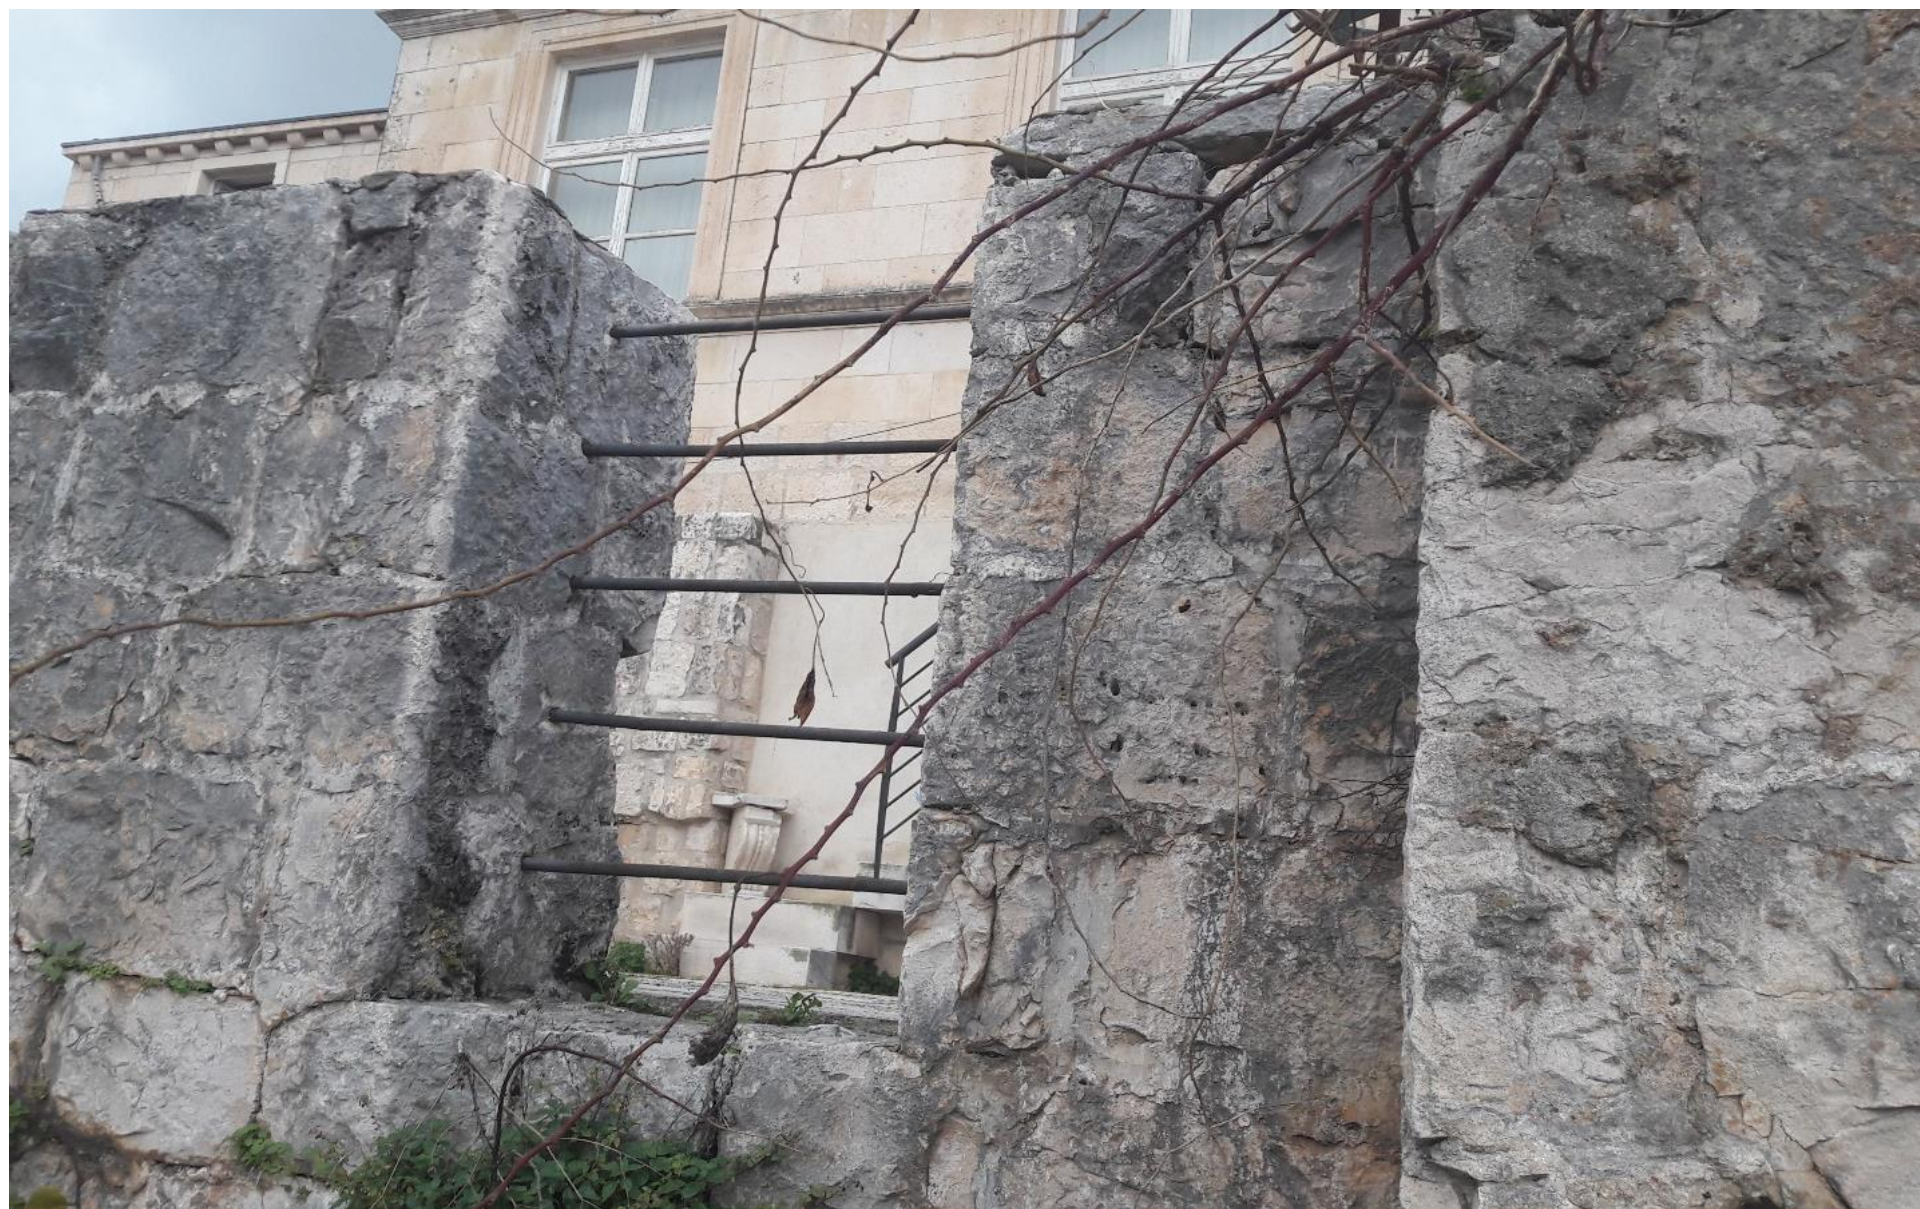









Kula Revelin i ulaz u gradsku jezgru
IDEJNI PROJEKT
PRESJEK 3-3 1:100

stariji jeo restorana i grada
zidna kula (zid)
rekonstrukcija kule na krovu
rekonstrukcija staza stransnog ulaza
stariji jeo restorana i grada

URED VOJNOVIĆ d.o.o. Split, Mihaljevića 1 tel. 021/314-977 mob. 091 21 11 603 fax. 021/314-979 e-mail: uredvojnovic@i-com.hr	
ZGRADA:	Kula Revelin i ulaz u gradsku jezgru
MAJSTO:	Grad Korčula k.c. 55, 284/2, 284/3, 285 K.O. Korčula
INVESTITOR:	Grad Korčula Trg A i S. Radica 1
FAZA:	IDEJNI P R O J E K T
SADRŽAJ:	PRESJEK 3-3 M 1:100
IZMJERA:	URED OVI, ARH. Sanja Štak d.i.a. RODA PROJEKT d.o.o. - SPLIT
SURADNIK:	PAVLO NIŽETIĆ in. i.a.
GLAVNI PROJEKTANT:	IVO VOJNOVIĆ d.i.a.
T. D. 126/19	
prošao: 2019.	
LIST 10	

URED VOJNOVIĆ d.o.o.
Split, Mihaljevića 1
tel. 021/314-977 mob. 091 21 11 603 fax. 021/314-979
e-mail: ivo.vojnovic@stl-i-com.hr

ZGRADA:	Kula Revelin i ulaz u gradsku jezgu
MESTO:	Grad Korčula k.c. 95, 25402, 2543, 265 K.O. Korčula
INVESTITOR:	Grad Korčula Trg A.I.S. Radica 1
FAZA:	IDEJNI PROJEKT
SADRŽAJ:	PRESJEK 3.3 M 1:100
IZMJERA:	URED D.A. ARH. Senja Štak d.i.a. KOZA PROJEKT j.d.o.o.-SPJIT
SURADNIK:	PAVAO NIŽETIĆ d.i.a.
GLAVNI PROJEKTANT:	IVO VOJNOVIĆ d.i.a.
T. D. 12619	
prosinac 2019.	
LIST 10	



INTERPRETACIJSKI CENTAR KULA REVELIN ULAZ U GRADSKU JEZGRU


Petra Ivanišević Brzulja, mag.ing.arh.

Martina Jelić, mag.ing.arh.

Matea Pavić Radačić, mag.ing.arh.

 ARHITEKTONSKA RADIONICA CENTAR D.O.O.


22.09.2020.

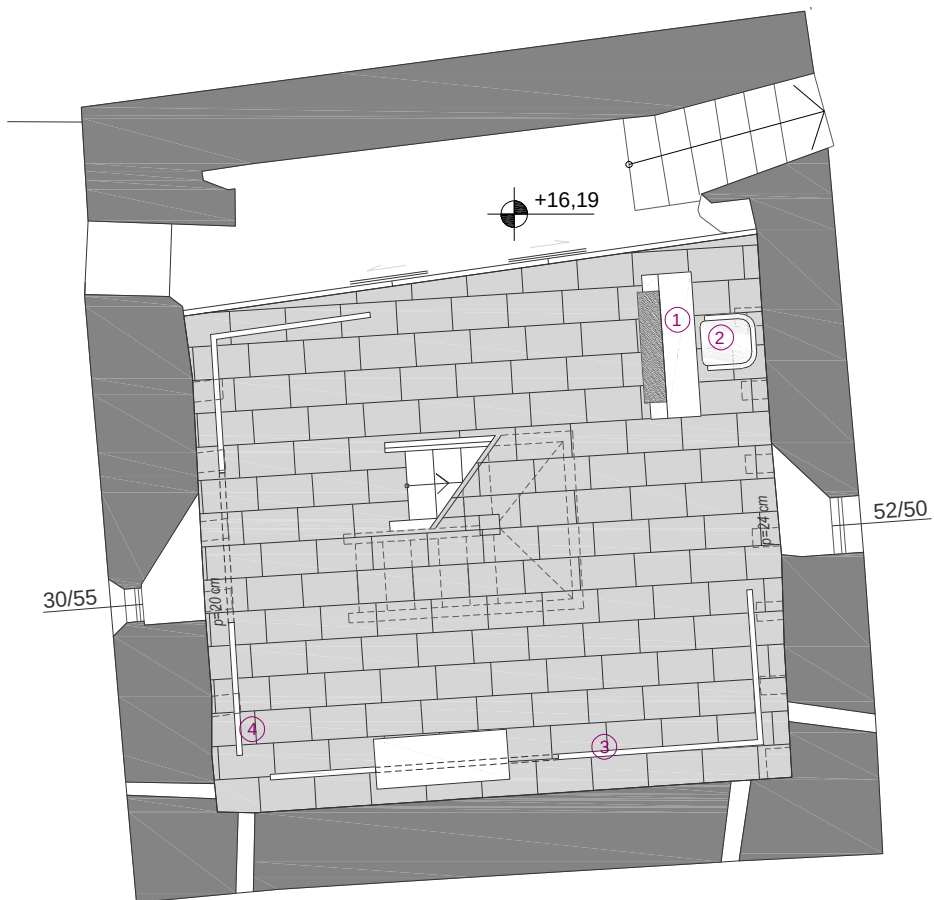

Tlocrt razina I

IZBOR URBANE OPREME

1. RADNI STOL/PULT

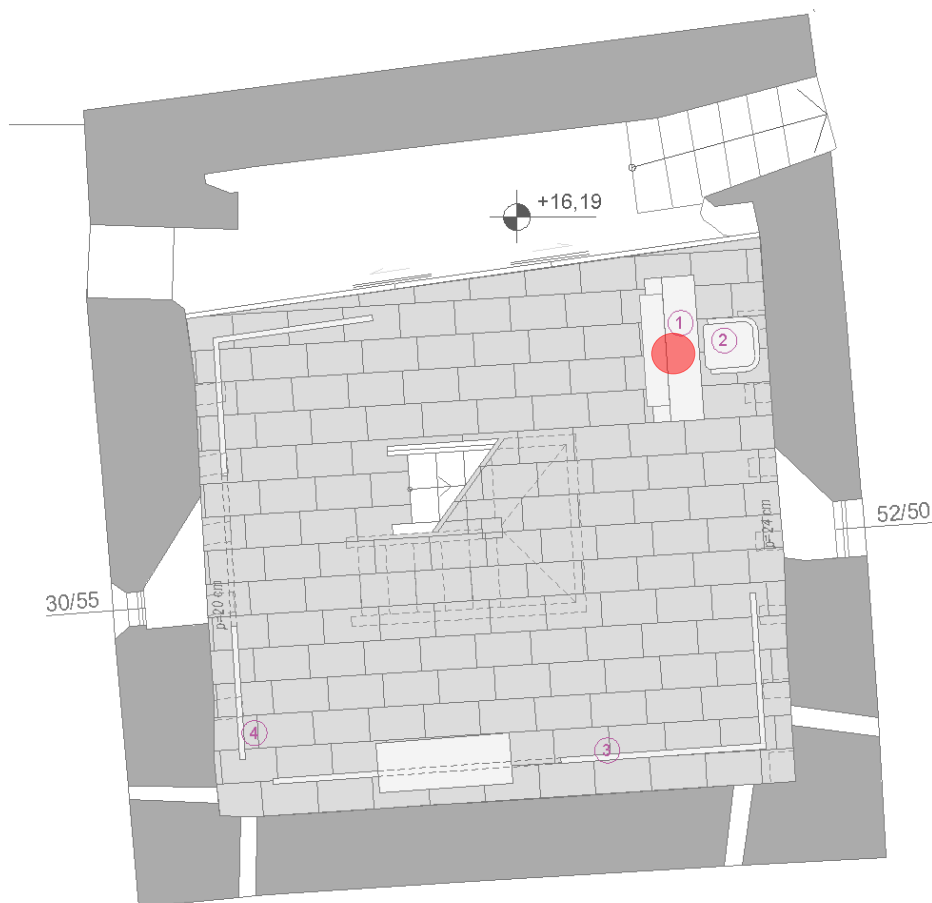



IZBOR URBANE OPREME

1. / 2. RADNI STOL/PULT


3. VERTIKALNI PANO S KLUPOM

4. VERTIKALNI PANO

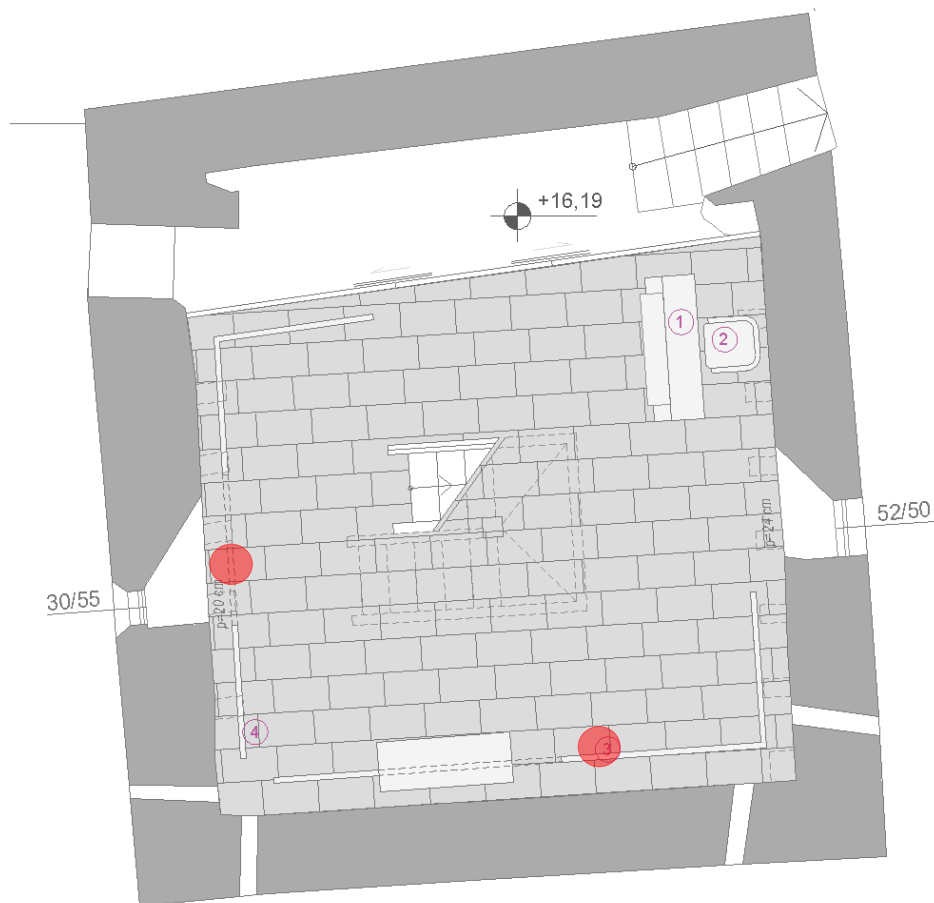


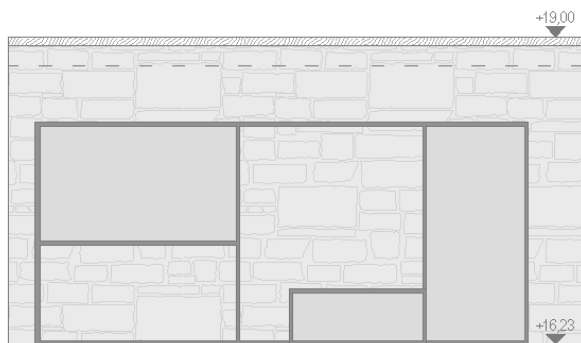


IZLOŽBENI PROSTOR - jug

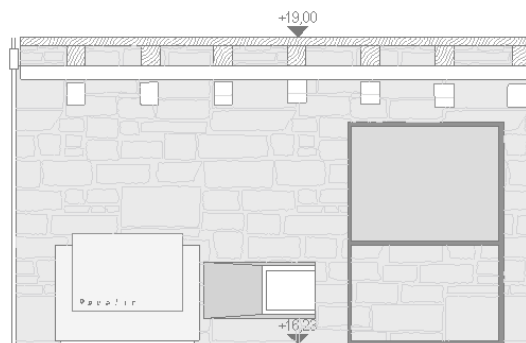

IZLOŽBENI PROSTOR - istok


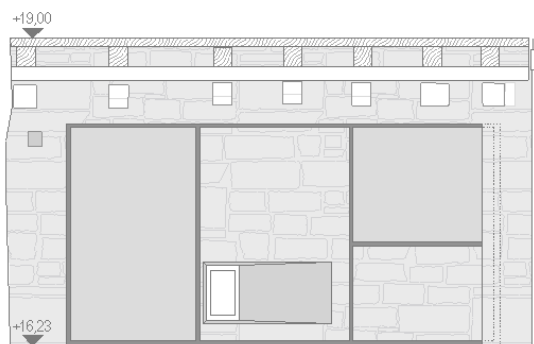


IZLOŽBENI PROSTOR - zapad

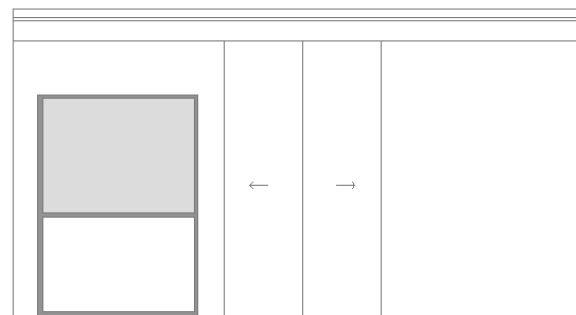


IZLOŽBENI PROSTOR - istok

Tlocrt razina I - POGLEDI

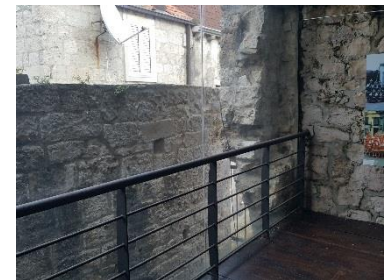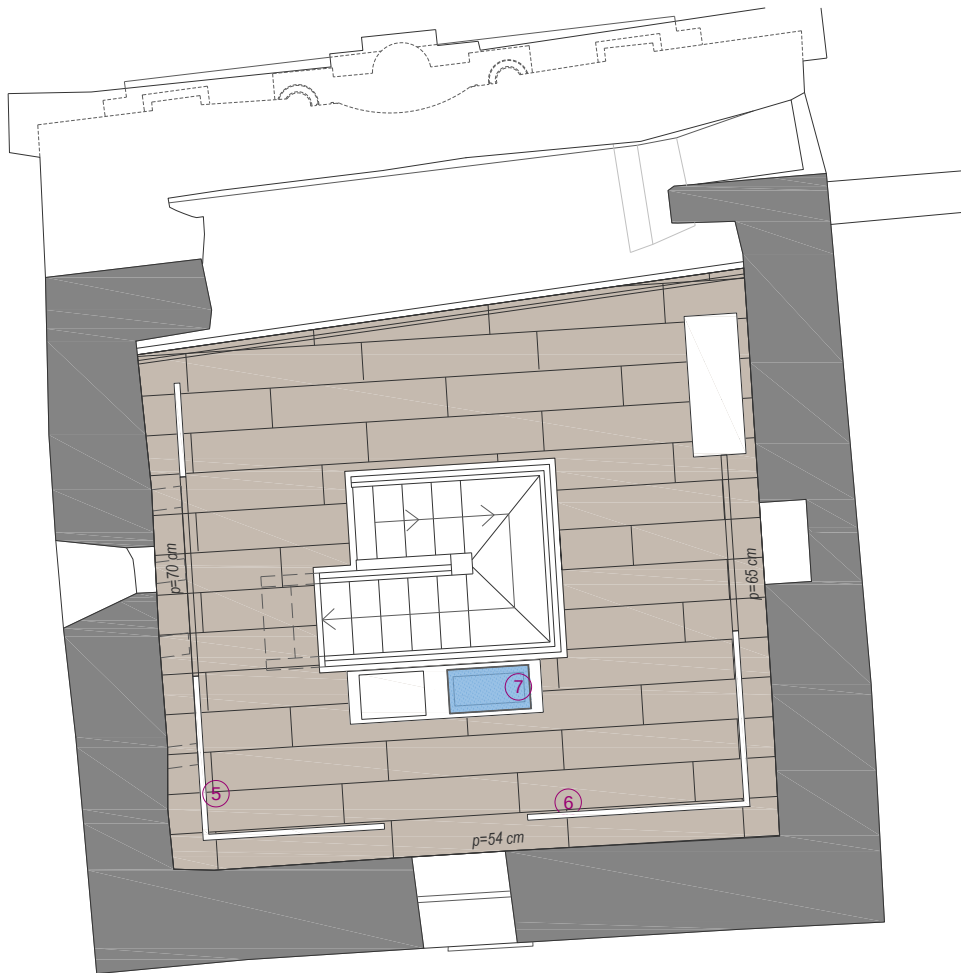

Tlocrt razina II

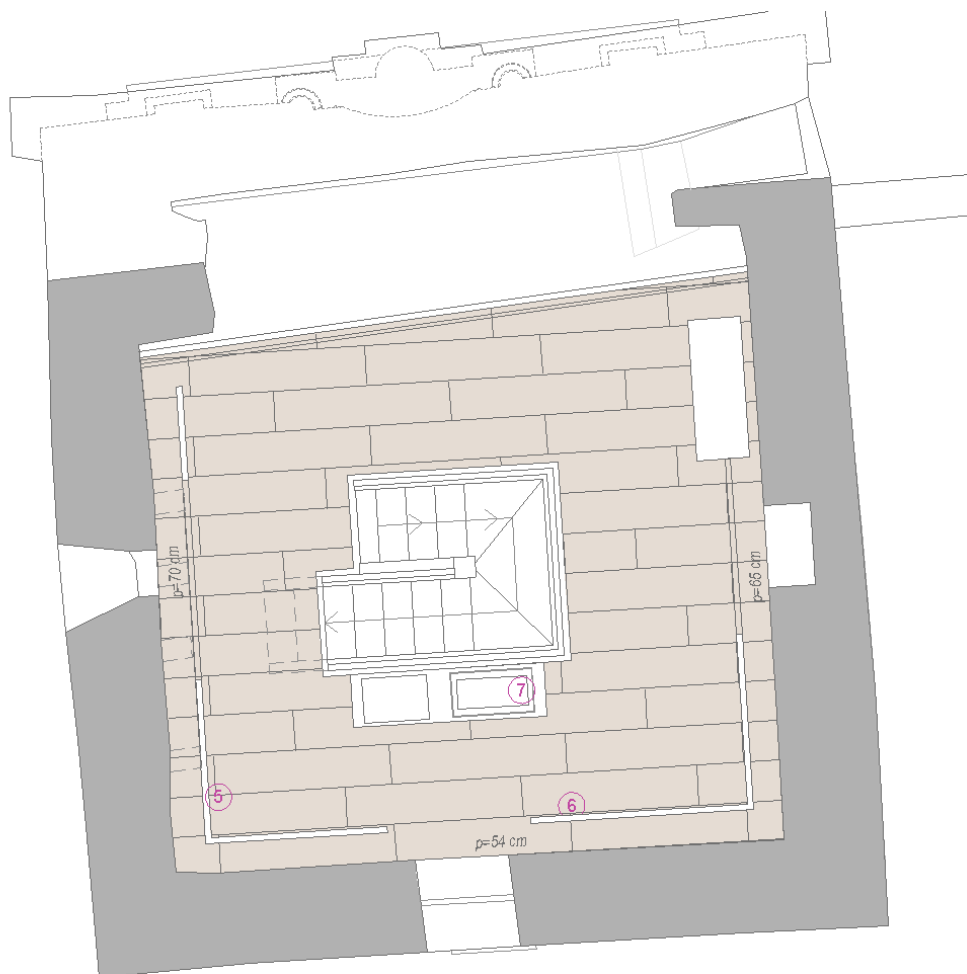


IZBOR URBANE OPREME

5. VERTIKALNI PANO


6. VERTIKALNI PANO S KLUPOM




Tlocrt razina II

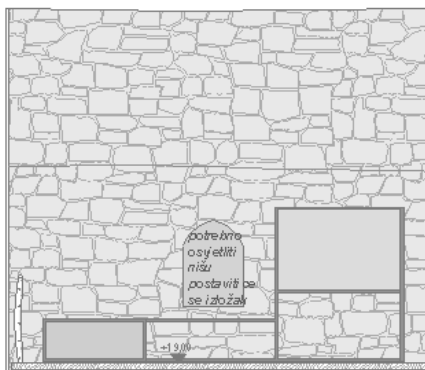

IZLOŽBENI PROSTOR - istok

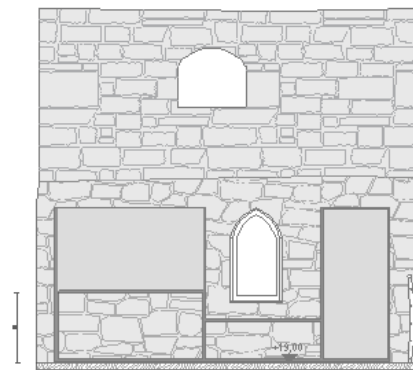

IZLOŽBENI PROSTOR - zapad

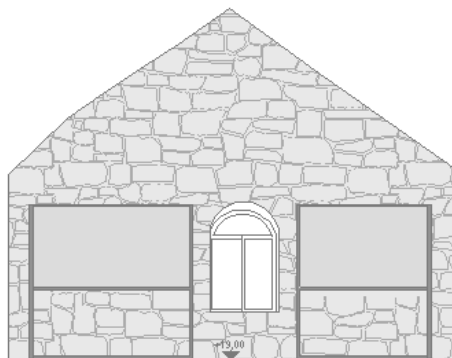

IZLOŽBENI PROSTOR - jug

Tlocrt razina II - POGLEDI